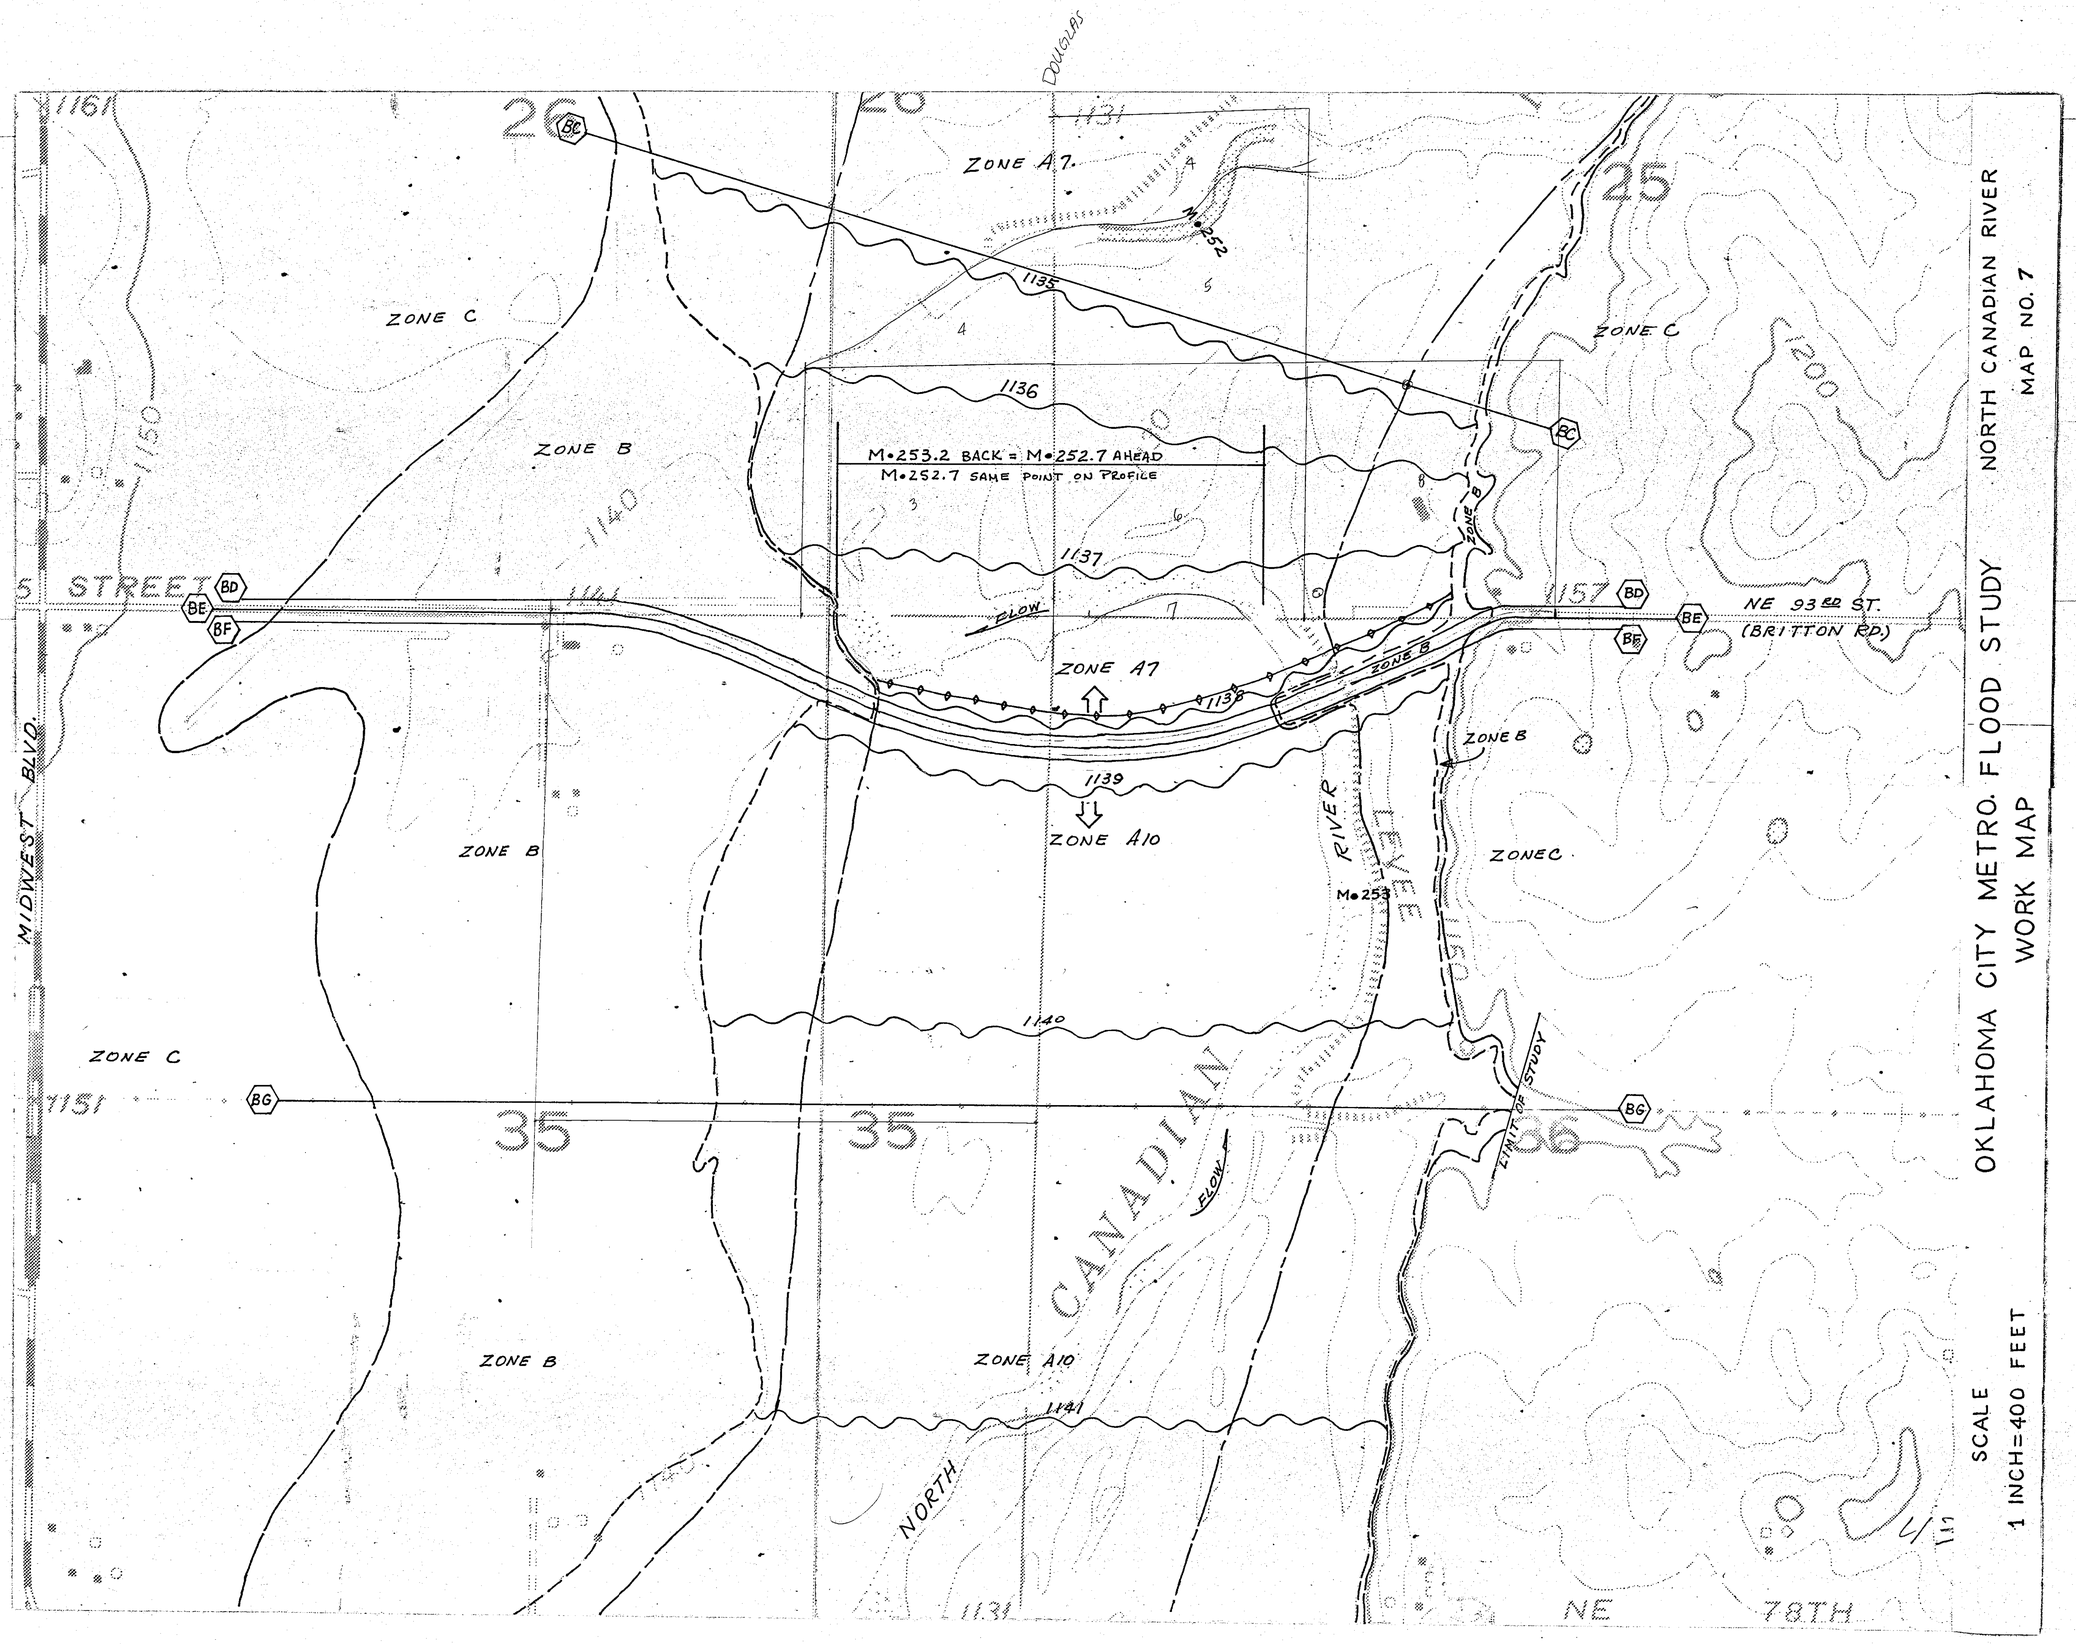
OKLAHOMA CITY METRO. FLOOD STUDY
NORTH CANADIAN RIVER
MAP NO. 7
WORK MAP
SCALE
1 INCH=400 FEET
M•253.2 BACK = M•252.7 AHEAD
M•252.7 SAME POINT ON PROFILE
ZONE A7
ZONE A10
ZONE B
ZONE C
FLOW
NORTH CANADIAN RIVER
LEVEE
LIMITS OF STUDY
MIDWEST BLVD.
S STREET
NE 93RD ST. (BRITTON RD.)
NE 78TH
DOUGLAS
M•252
M•253
1161
1150
1140
1131
1135
1136
1137
1138
1139
1141
1151
1157
1200
26
25
35
36