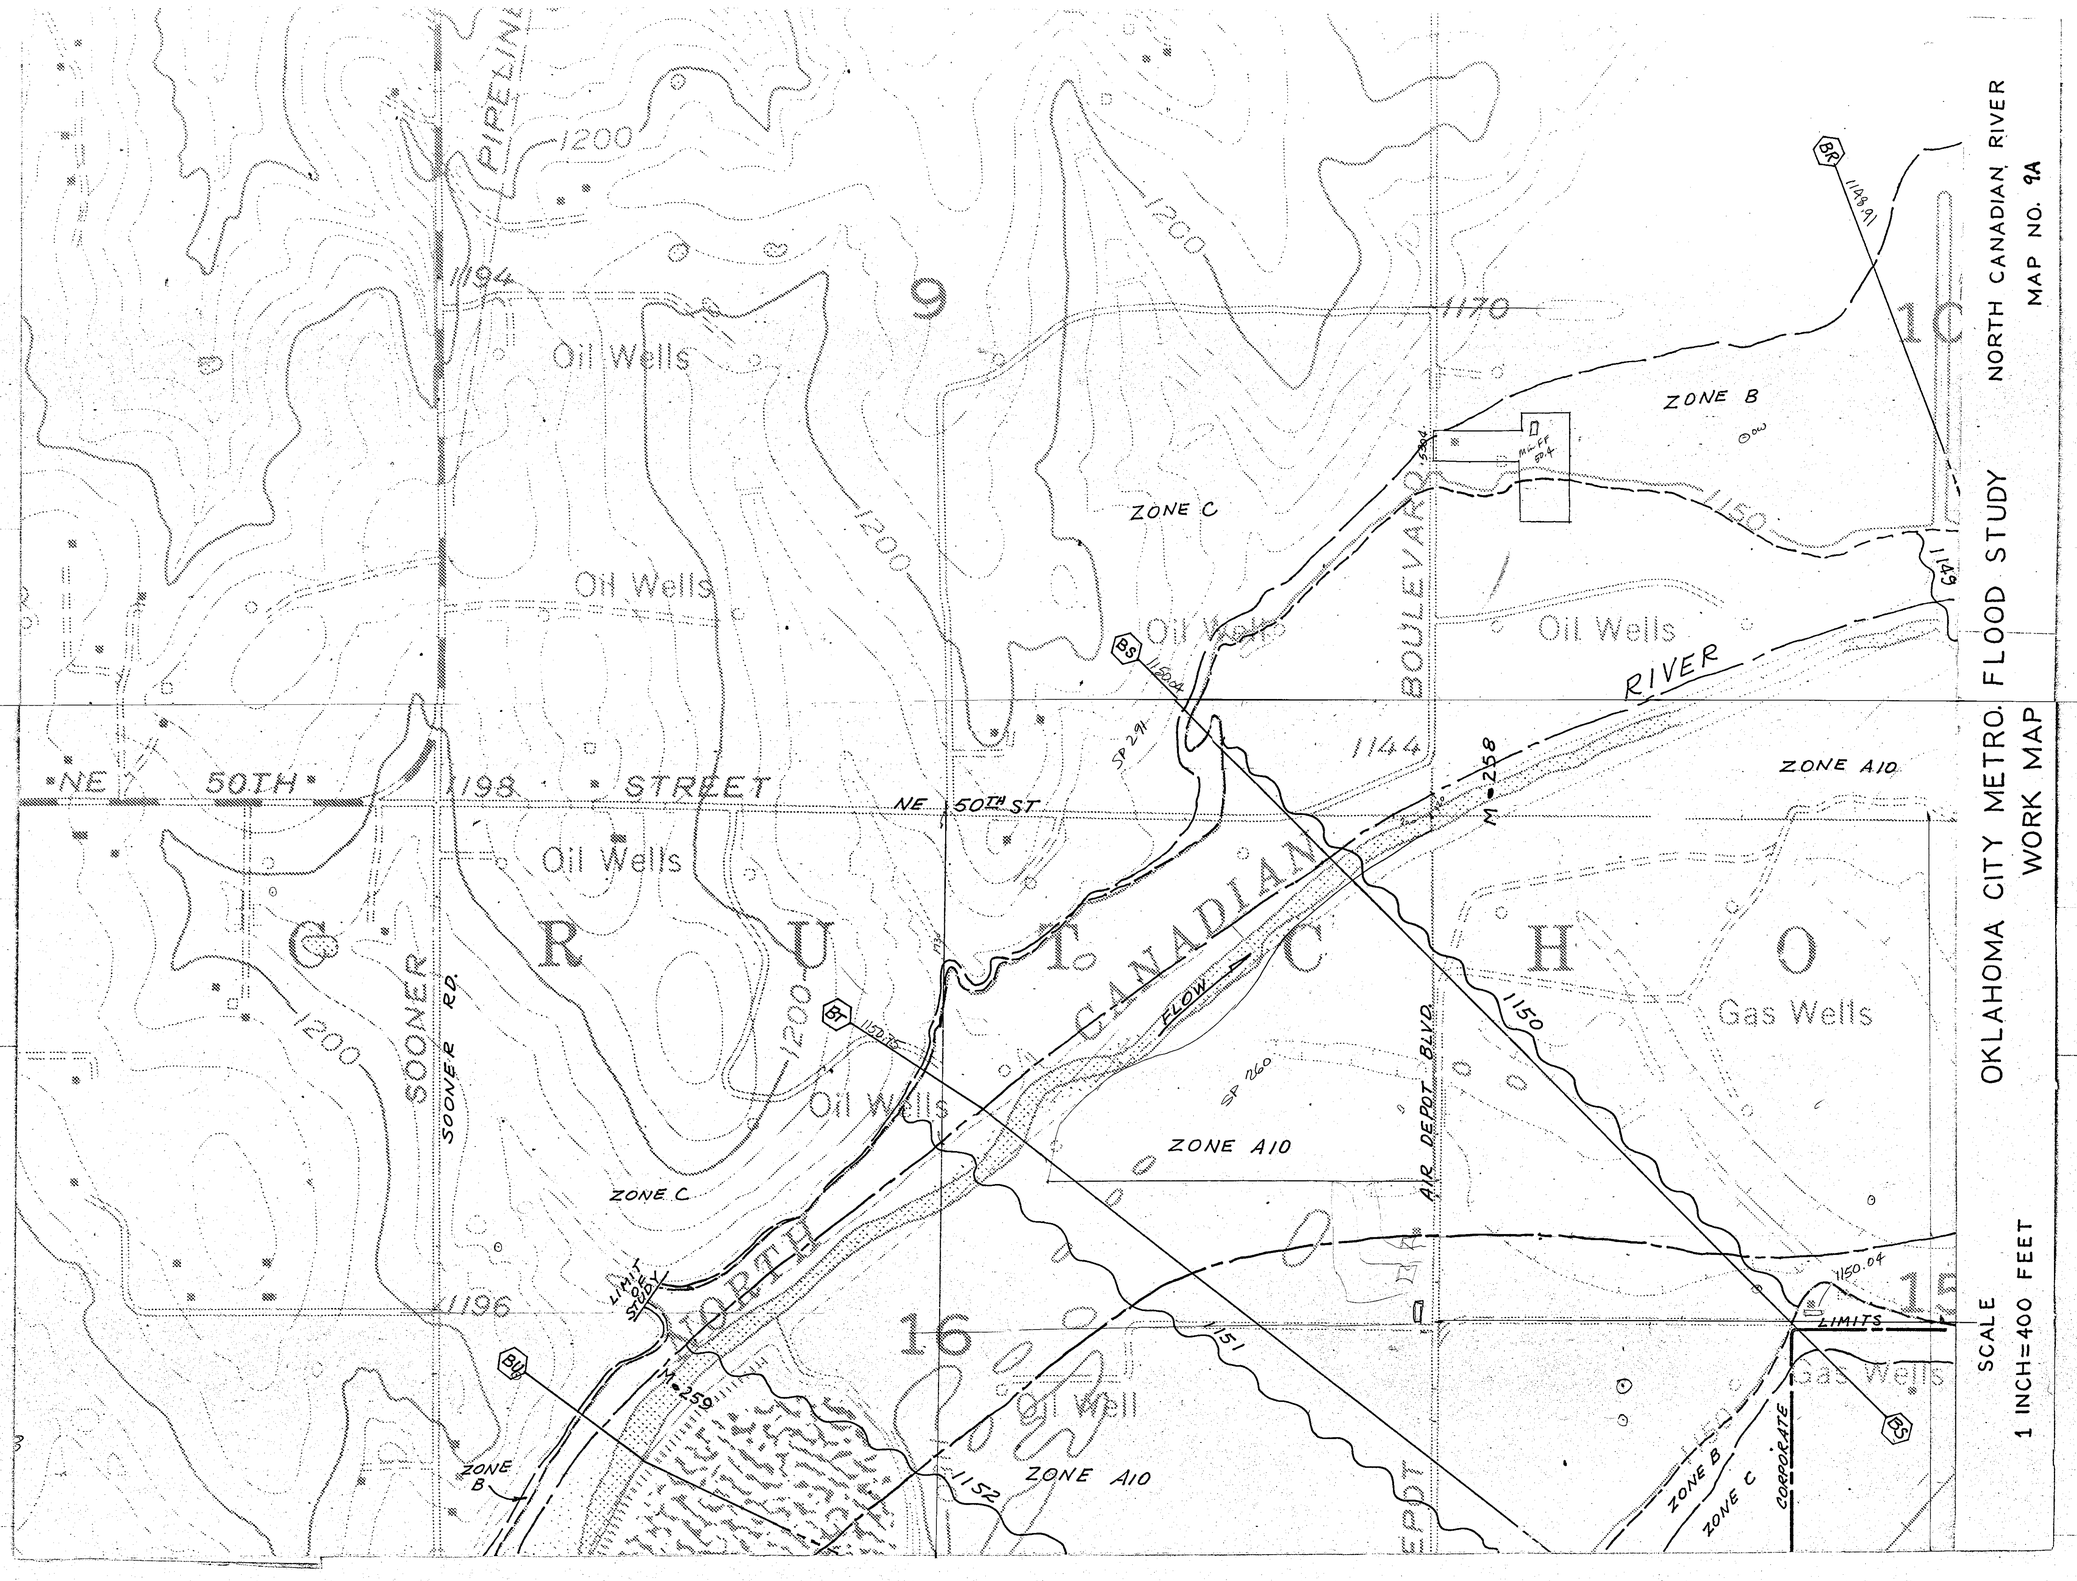
OKLAHOMA CITY METRO. FLOOD STUDY
WORK MAP
NORTH CANADIAN RIVER
MAP NO. 9A
SCALE
1 INCH=400 FEET
NE 50TH STREET
NE 50TH ST
SOONER RD.
BOULEVARD
AIR DEPOT BLVD.
CORPORATE LIMITS
LIMIT STUDY
FLOW
RIVER
ZONE A10
ZONE B
ZONE C
Oil Wells
Gas Well
Gas Wells
PIPELINE
1200
1194
1198
1196
1170
1150
1151
1152
1144
1149
1150.04
1149.91
1150.75
SP 291
SP 260
M-258
M-259
BS
BR
BM
9
10
16
15